BIPL BAGRU
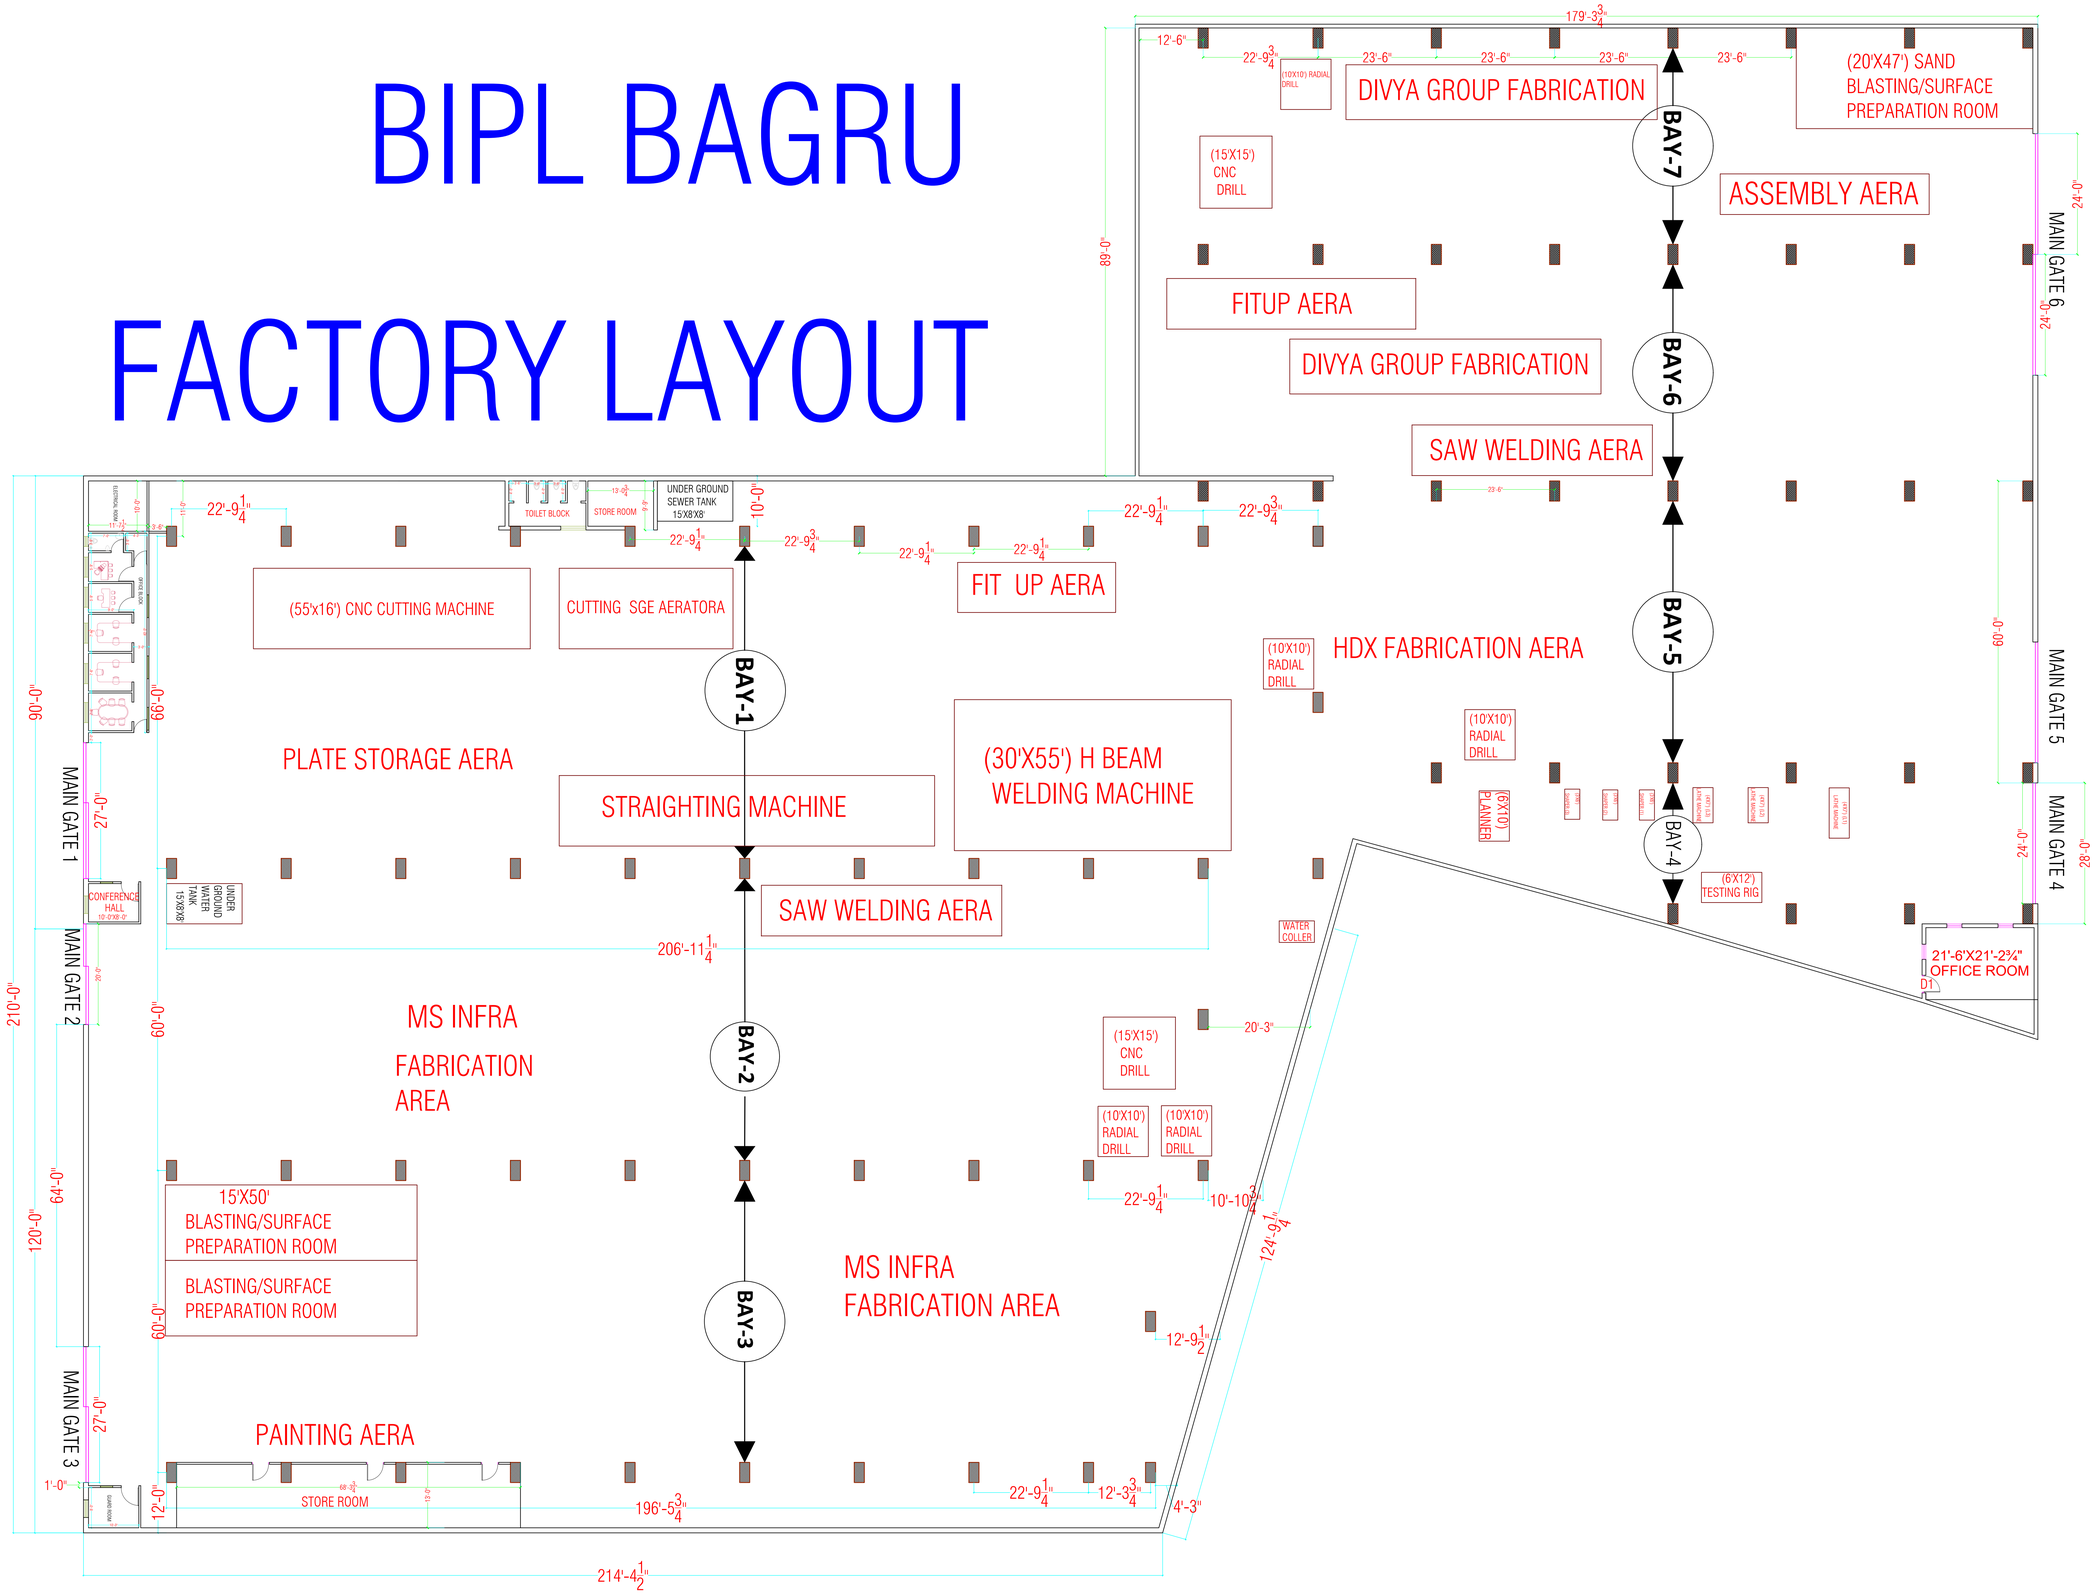
FACTORY LAYOUT